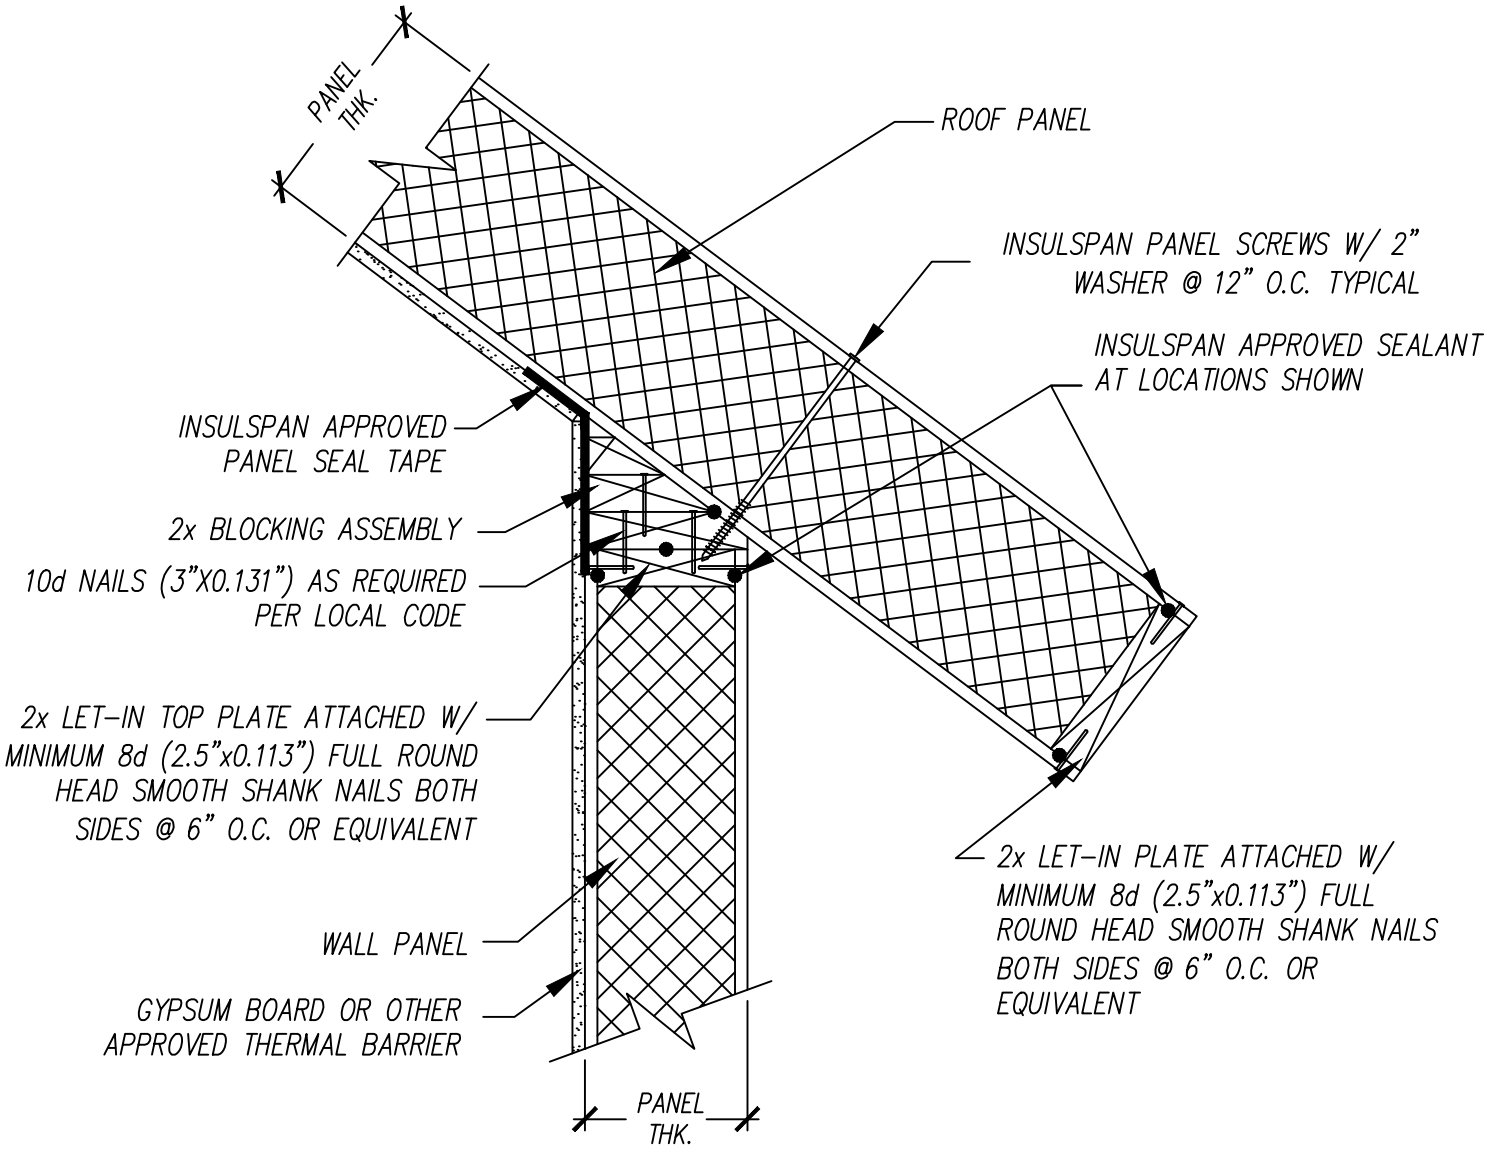

NOTES:

1. THE DETAIL IS TO BE USED WITH INSULSPAN CONSTRUCTION DRAWINGS AND INSTALLATION GUIDE. REFER TO INSULSPAN CONSTRUCTION DRAWINGS FOR FINAL NAIL AND SCREW SCHEDULES.
2. ALL BUILDING COMPONENTS USED IN CONJUNCTION WITH THIS DETAIL SHALL BE IN COMPLIANCE WITH LOCAL CODE REQUIREMENTS.

INSULSPAN®
STRUCTURAL INSULATING PANEL SYSTEM
Better building ideas from PFB™

SIP WALL/ROOF/BLOCKING/SQUARE CUT EAVE

SCALE:N.T.S.

LAST UPDATE: OCT 24, 2013

300.01A

© 2013 Copyright INSULSPAN All Rights Reserved, Reproduction and/or use in any form without written permission is prohibited.